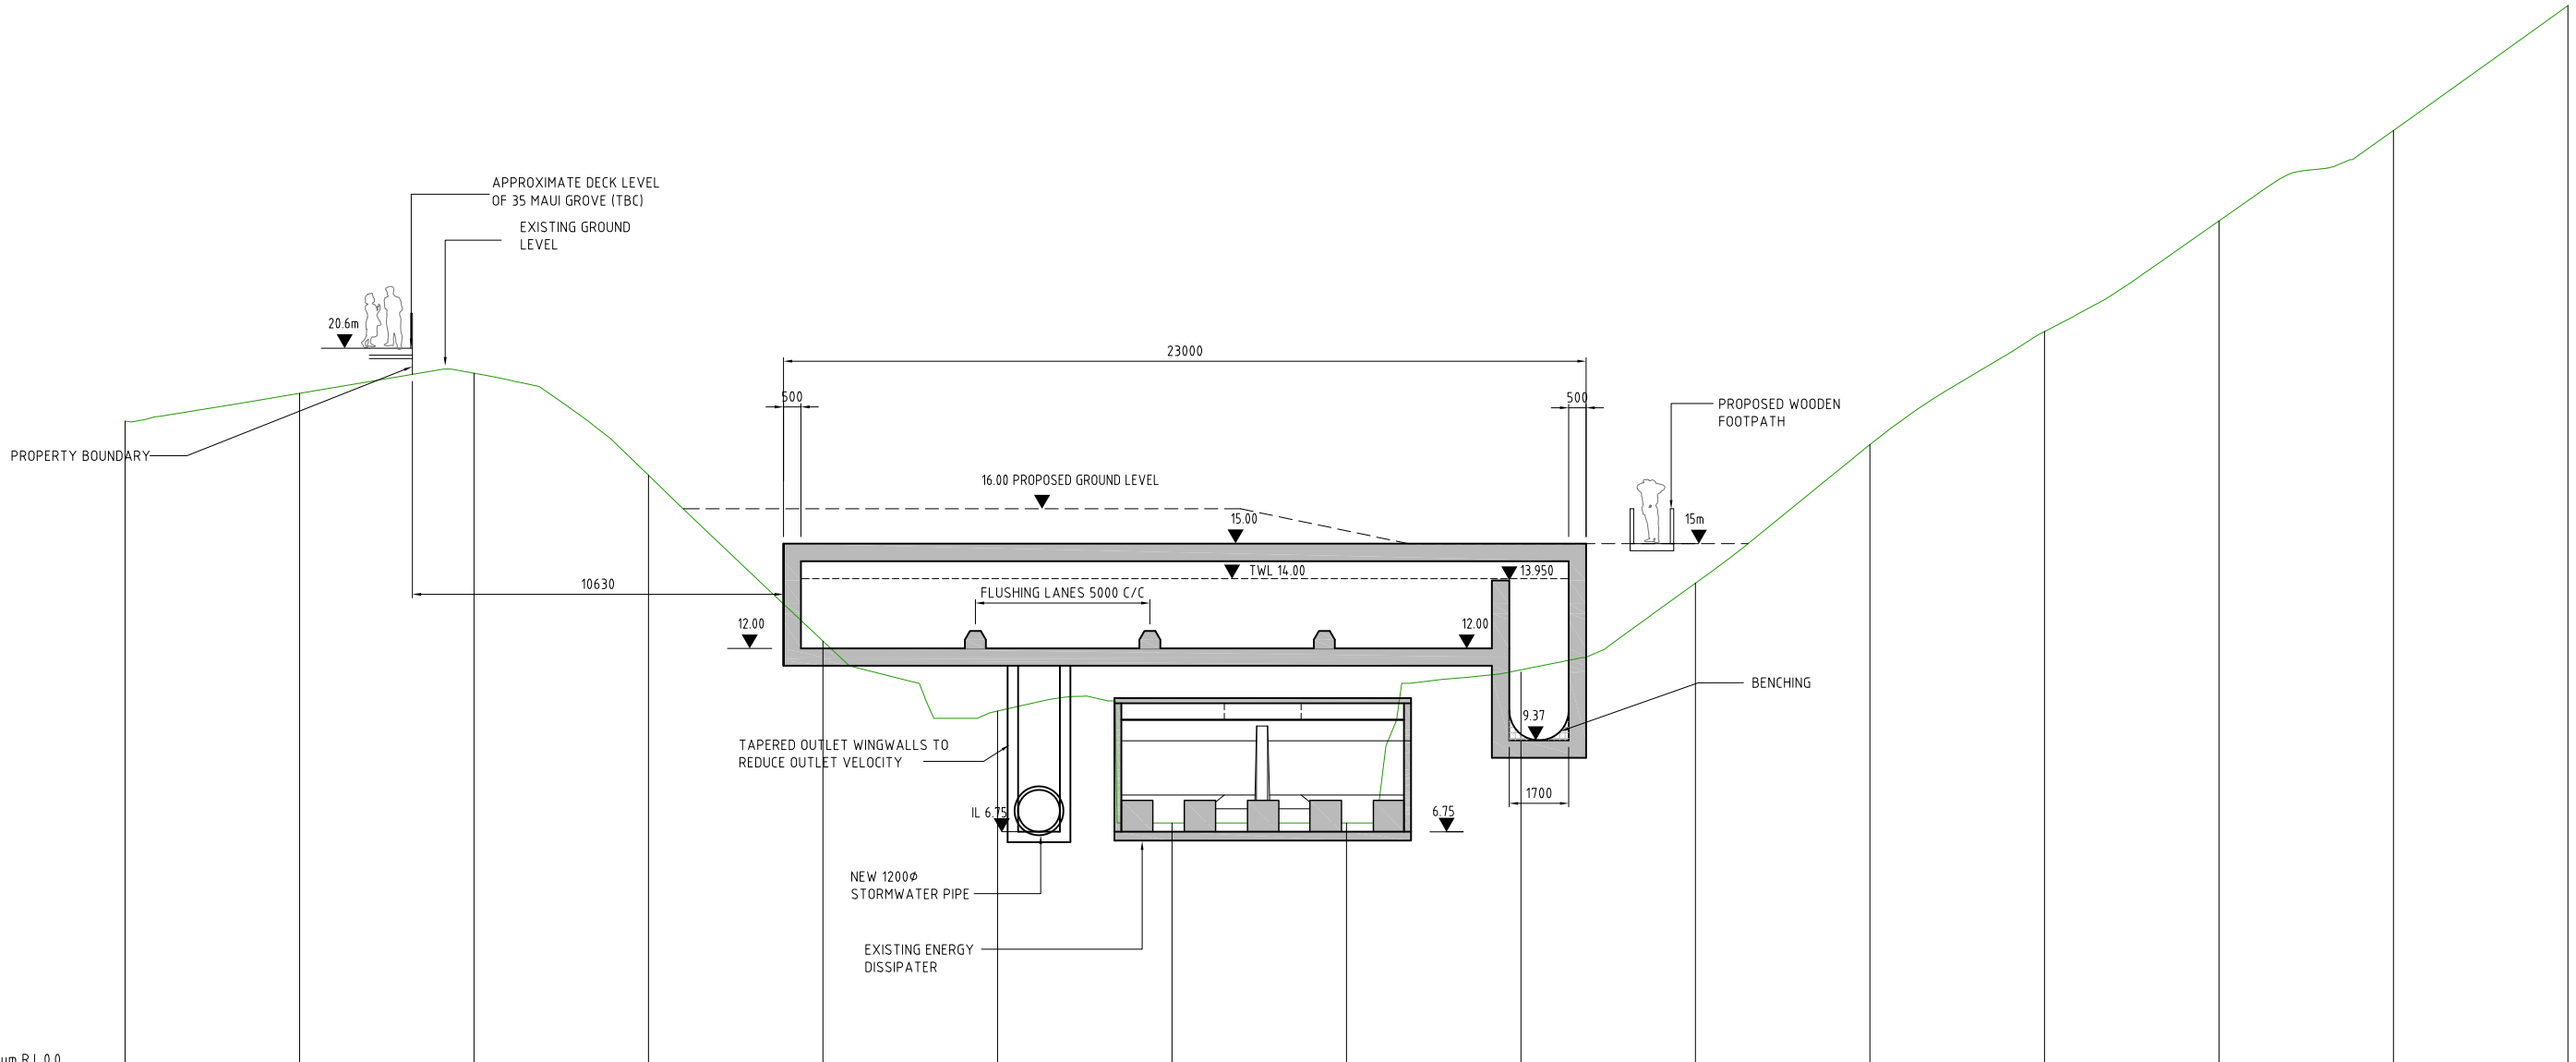

Datum R.L.0.0

EXISTING GROUND	18.51	19.307	19.882	16.960	12.210	10.208	7.000	7.000	11.327	13.871	17.840	21.075	24.243	26.833	30.407
CHAINAGE	0.000	5.000	10.000	15.000	20.000	25.000	30.000	35.000	40.000	45.000	50.000	55.000	60.000	65.000	70.000

SECTION 05/001
1:200 (A3)

PRELIMINARY

SKM CAD REF 2005317-105.dwg DATE PLOTTED 13 February 2009

SKM No.								
					DESIGNED	ABC	11/2/09	
					DES. CHECKED	AJW	11/2/09	
					DRAWN	PJG	11/2/09	SIGNATURE-1 SIGNATURE-2
					DWG. CHECKED	ABC	11/2/09	
2	11/2/09	STREAM BED GEOMETRY CHANGED	ABC	AJW	PROJECT LEADER	AJW	11/2/09	
1	9/12/08	PRELIMINARY DESIGN	PJG	AJW		AJW	11/2/09	SIGNATURE-3 SIGNATURE-4
ISSUE	DATE	AMENDMENT	BY	APPD.		BY	DATE	

COPYRIGHT
This drawing, the design and concept, remain the exclusive property of Watercare Services Limited and may not be used without approval Copyright reserved.

water Care services limited

Branch 3 Overflow Mitigation
Newmarket Gully CSO Storage Tank
CROSS SECTION

SKM
25 Teed St, PO Box 9806
Newmarket, Auckland
NEW ZEALAND
Tel +64 9 913 8900
Fax +64 9 913 8901

CAD FILE 2005317.105	DATE 11/02/09
ORIGINAL SCALE A1 1:100	CONTRACT No. -
DRAWING No. 2005317.006	ISSUE 2