NOTES:

1: COORDINATES ARE IN TERMS OF MT EDEN GEODETIC 2000
ORIGIN - SSM838 SO50694 801591.53mN 401901.96mE
(ORIGIN VALUES CONVERTED FROM MT. EDEN 1949 TO MT. EDEN 2000 VIA LINZ GRID CONVERSION
2: HEIGHTS ARE IN TERMS OF AUCKLAND (MSL) 1946
ORIGIN - SSM838 SO50694 RL20,545m
3: CONTOUR INTERVAL - 0.5m
4: BOUNDARIES ARE FROM XML DATA AND ARE SUBJECT TO VERIFICATION BY CADASTRAL SURVEY.

LEGEND

CIRCULAR MANHOLE LID

CESSPIT

BANK

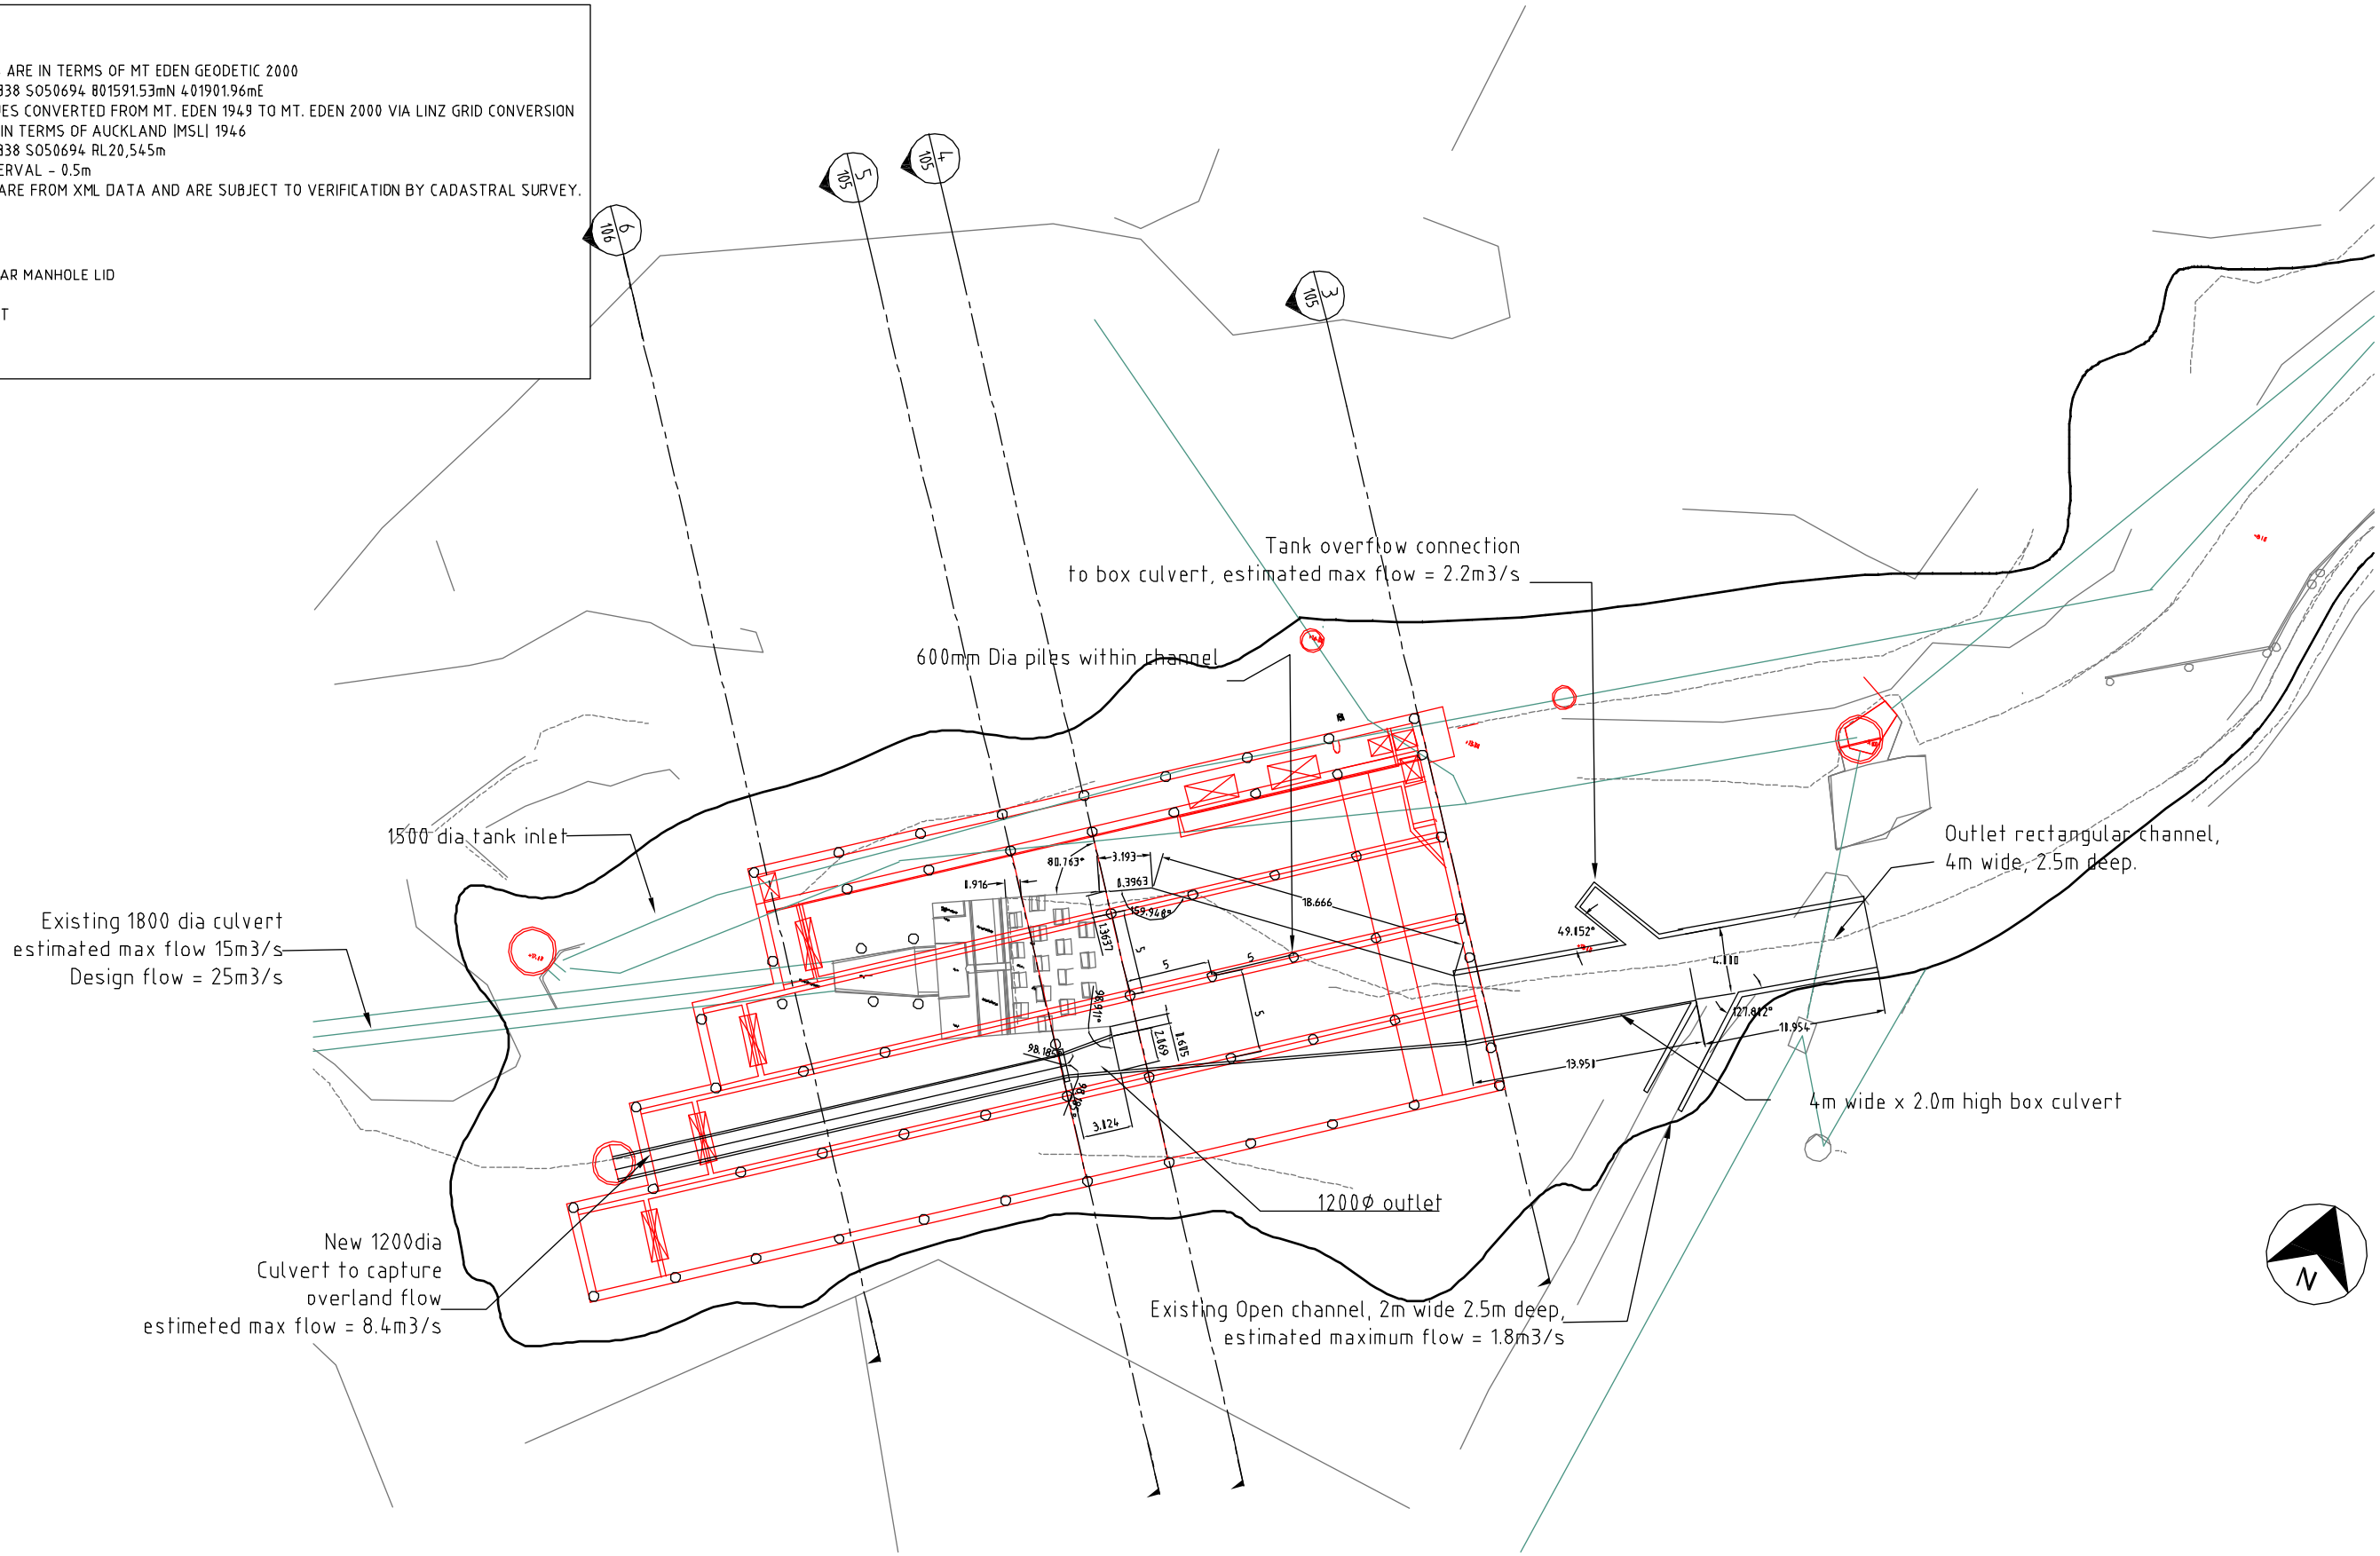

PLAN

SKM CAD REF 2115317-110 RC.dwg DATE PLOTTED 28 January 2009

SKM No.								
					DESIGNED	ABC		
					DES. CHECKED	ABC		
					DRAWN	EJF		
					DWG. CHECKED	ABC		
					PROJECT LEADER	AJW		
1	28.01.09	PRELIMINARY DESIGN	EJF	AJW		AJW		
ISSUE	DATE	AMENDMENT	BY	APPD.		BY	DATE	

SIGNATURE-1
SIGNATURE-2
SIGNATURE-3
SIGNATURE-4

COPYRIGHT
This drawing, the design and concept, remain the exclusive property of Watercare Services Limited and may not be used without approval Copyright reserved.

water Care services limited

NEWMARKET GULLY CSO
STORAGE TANK
CHANNEL PLAN

25 Teed St, PO Box 9806
Newmarket, Auckland
NEW ZEALAND
Tel +64 9 913 8900
Fax +64 9 913 8901

CAD FILE 2005317.100	DATE 09/12/08
ORIGINAL SCALE A1 AS SHOWN	CONTRACT No. -
DRAWING No. 2005317.010	ISSUE 1