NOTE:

1. TANK PROXIMITY TO EXISTING ENERGY DISSIPATER TO BE CONFIRMED BY SCALE LABORATORY TESTING AT UNIVERSITY OF AUCKLAND.

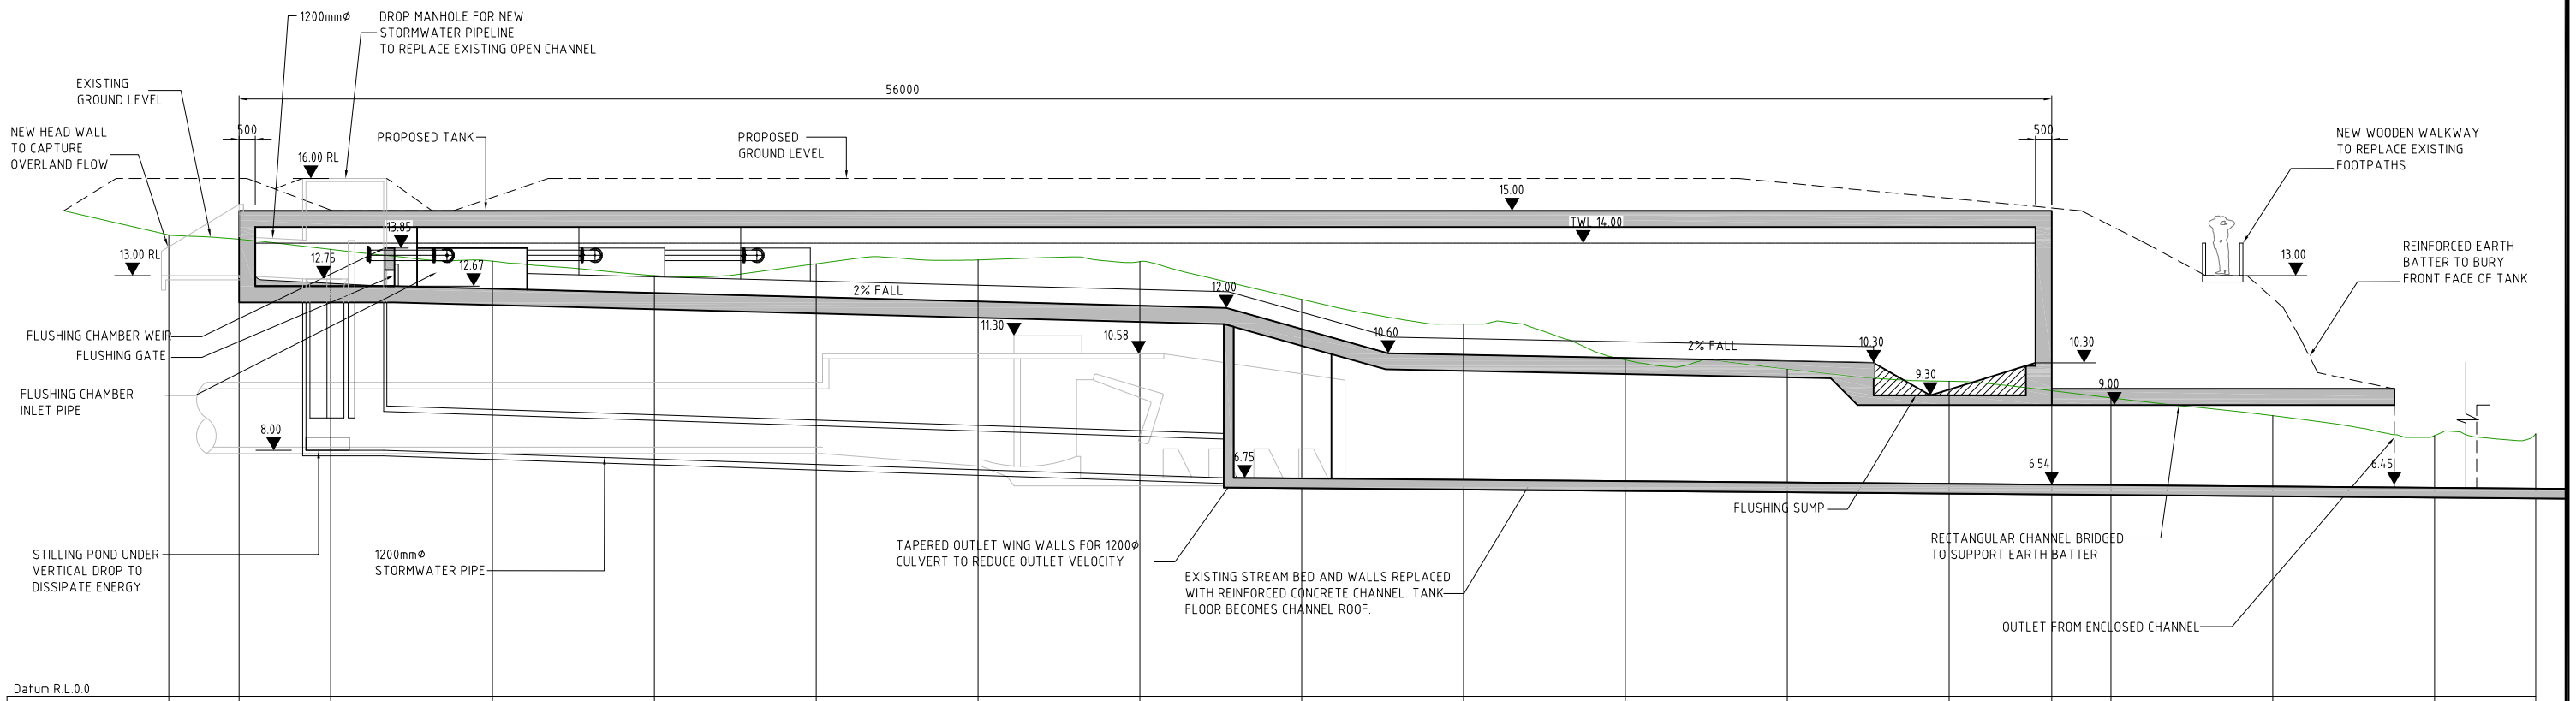

Datum R.L.0.0

EXISTING GROUND	14.247	15.000	13.808	13.442	12.996	13.363	13.481	13.431	12.263	11.500	10.391	10.116	9.733	15.000	9.221	8.672	8.056	8.109
CHAINAGE	0.000	2.170	5.000	10.000	15.000	20.000	25.000	30.000	35.000	40.000	45.000	50.000	55.000	58.170	60.000	65.000	70.000	73.122

SECTION 02/001
1:200 (A3)

PRELIMINARY

SKM CAD REF 2005317-102-r2.dwg DATE PLOTTED 13 February 2009

SKM No.								
					DESIGNED	ABC	11/2/09	
					DES. CHECKED	AJW	11/2/09	
					DRAWN	PJG	11/2/09	SIGNATURE-1 SIGNATURE-2
					DWG. CHECKED	ABC	11/2/09	
2	11/2/09	STREAM BED GEOMETRY CHANGED	ABC	AJW	PROJECT LEADER	AJW	11/2/09	
1	9/12/08	PRELIMINARY DESIGN	PJG	AJW		AJW	11/2/09	SIGNATURE-3 SIGNATURE-4
ISSUE	DATE	AMENDMENT	BY	APPD.		BY	DATE	

COPYRIGHT
This drawing, the design and concept, remain the exclusive property of Watercare Services Limited and may not be used without approval Copyright reserved.

water Care services limited

Branch 3 Overflow Mitigation
Newmarket Gully CSO Storage Tank
LONG SECTION

SKM
25 Teed St, PO Box 9806
Newmarket, Auckland
NEW ZEALAND
Tel +64 9 913 8900
Fax +64 9 913 8901

CAD FILE 2005317.102	DATE 11.02.2009
ORIGINAL SCALE A1 1:100	CONTRACT No. -
DRAWING No. 2005317.003	ISSUE 2