


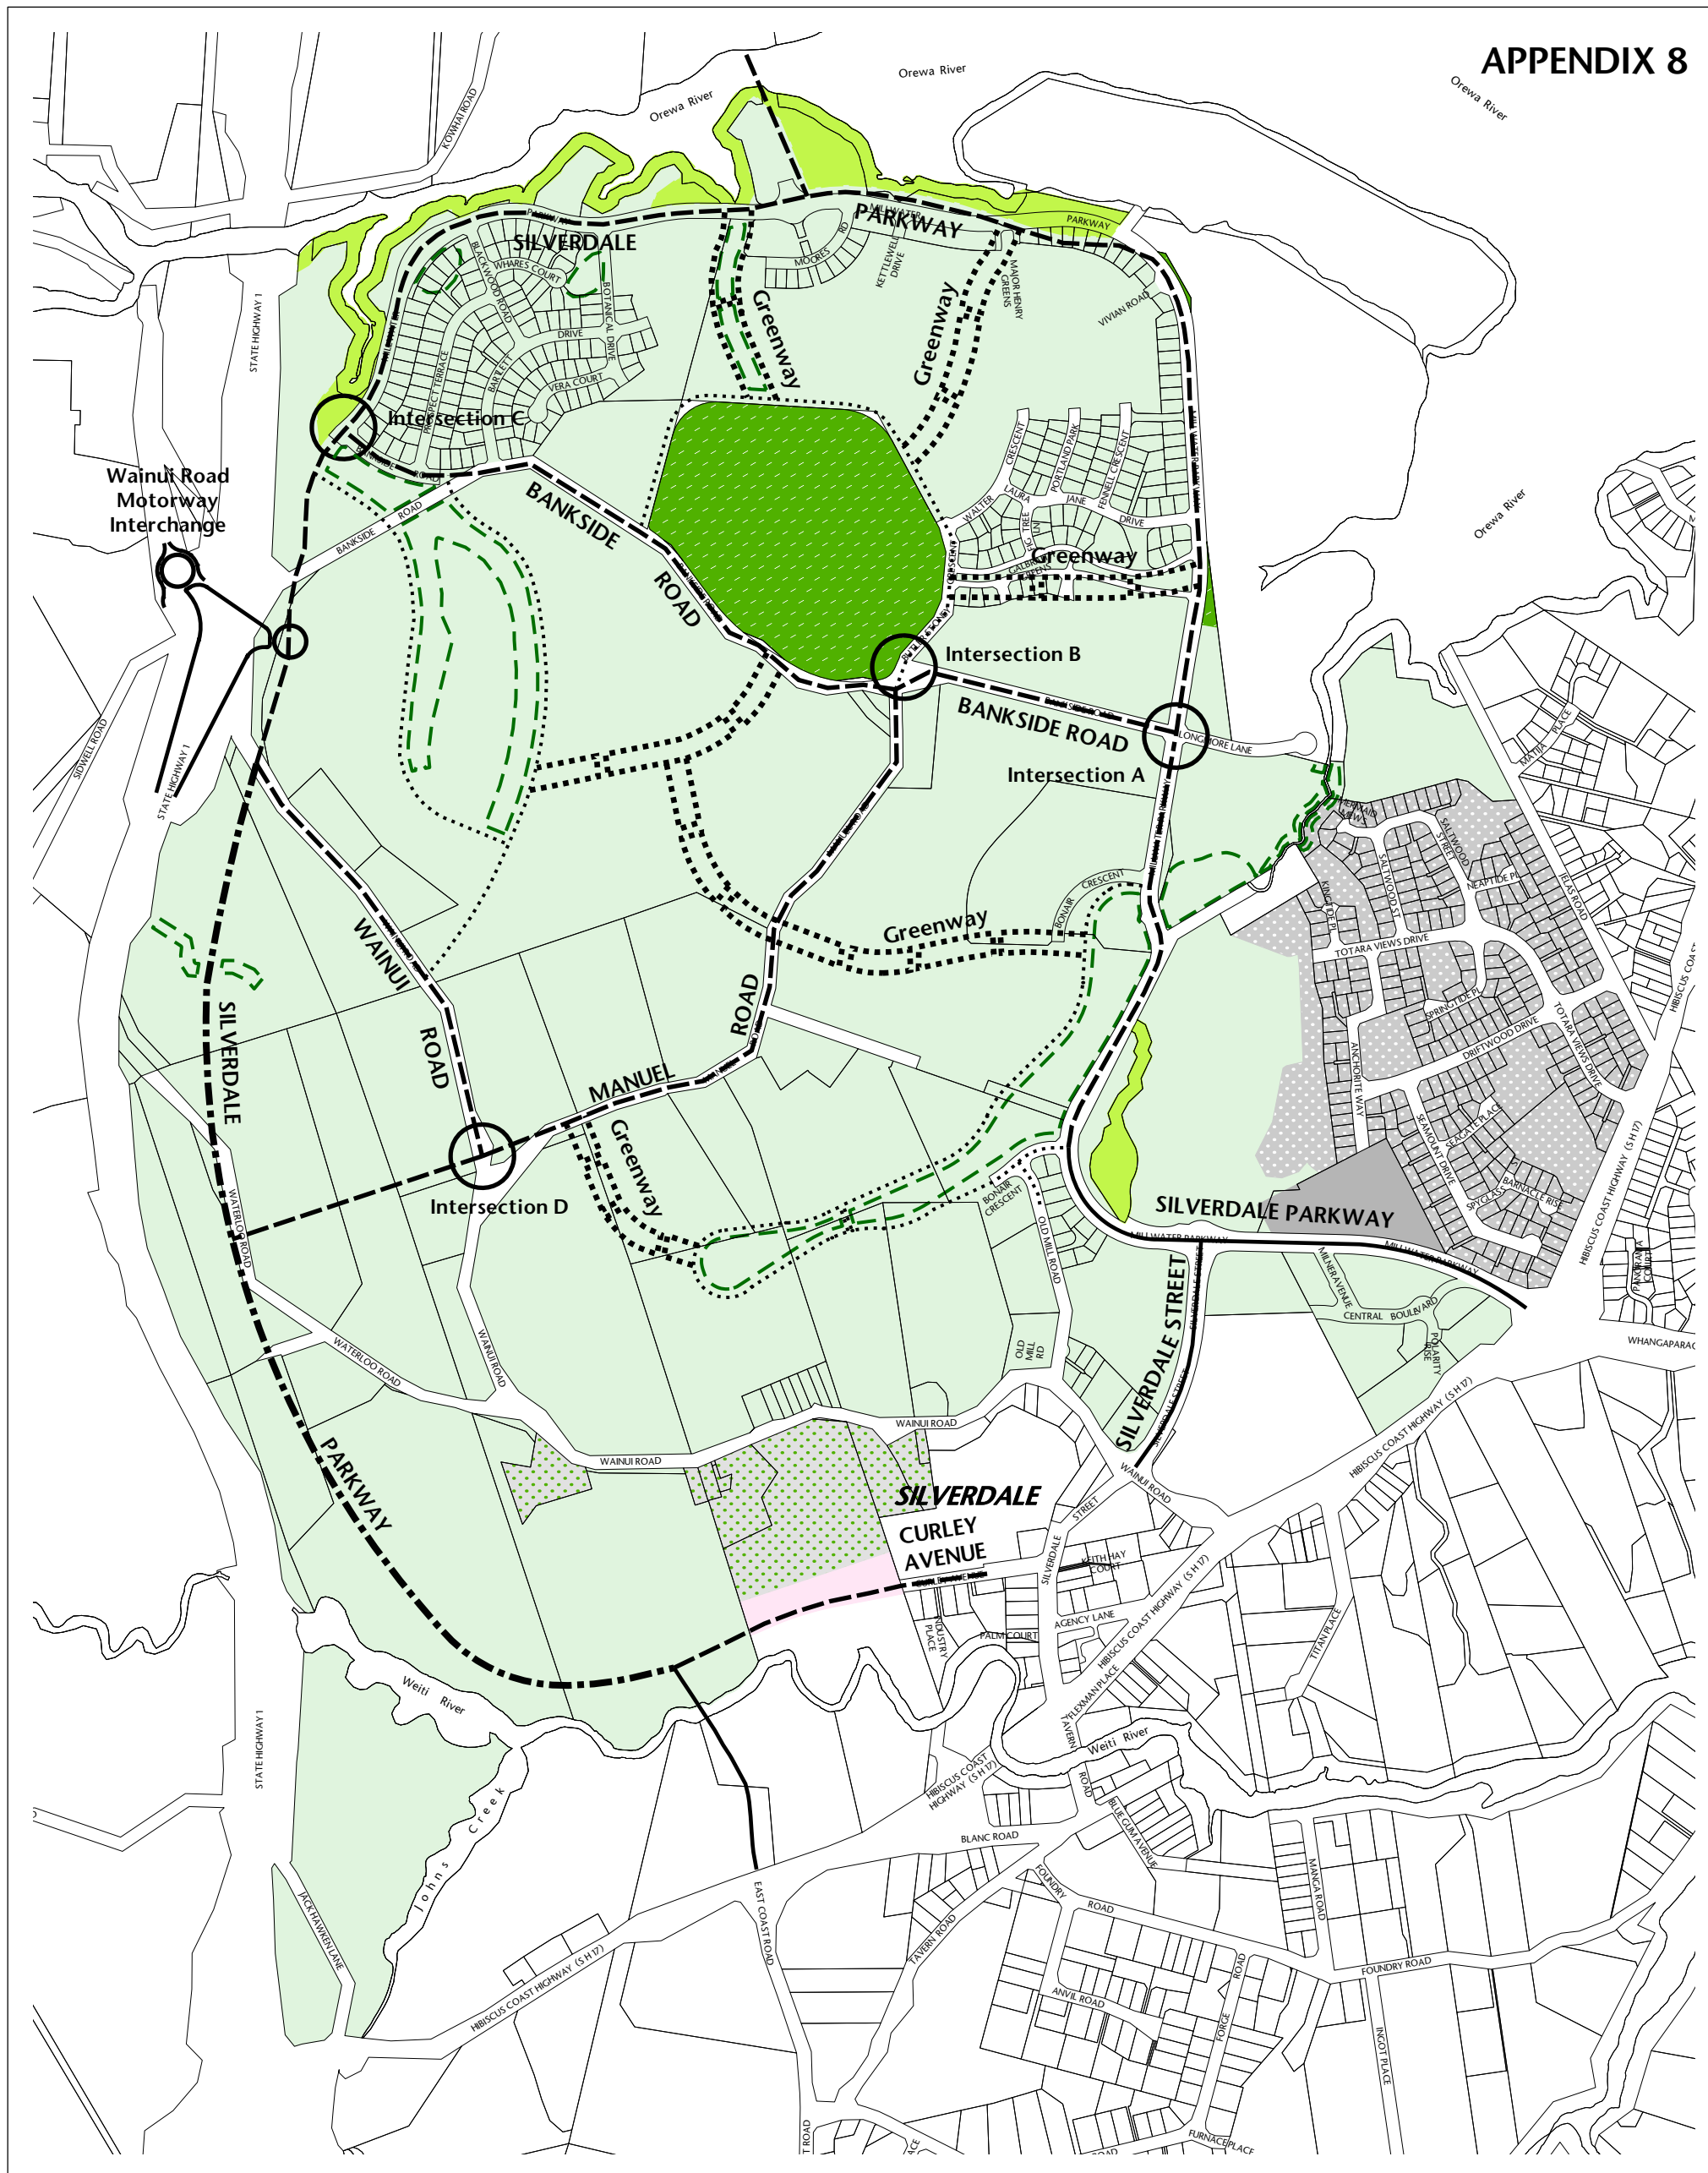

SILVERDALE NORTH ROADING HIERARCHY PLAN

Legend

-  30m Width Arterial
-  26.5m Width Collector
-  24m Width Collector
-  18m Width Local
-  43m Width Greenway

Note:- Widths noted are minimum requirements



Auckland Council District Plan
(Rodney Section) 2011

FIGURE 3

Scale 1 : 10 000

