1 Ponsonby Road, Newton Auckland 1011 PHONE (09) 3763221
EMAIL: artstation@aucklandcouncil.govt.nz WEB: www.aucklandcouncil.govt.nz/artstation

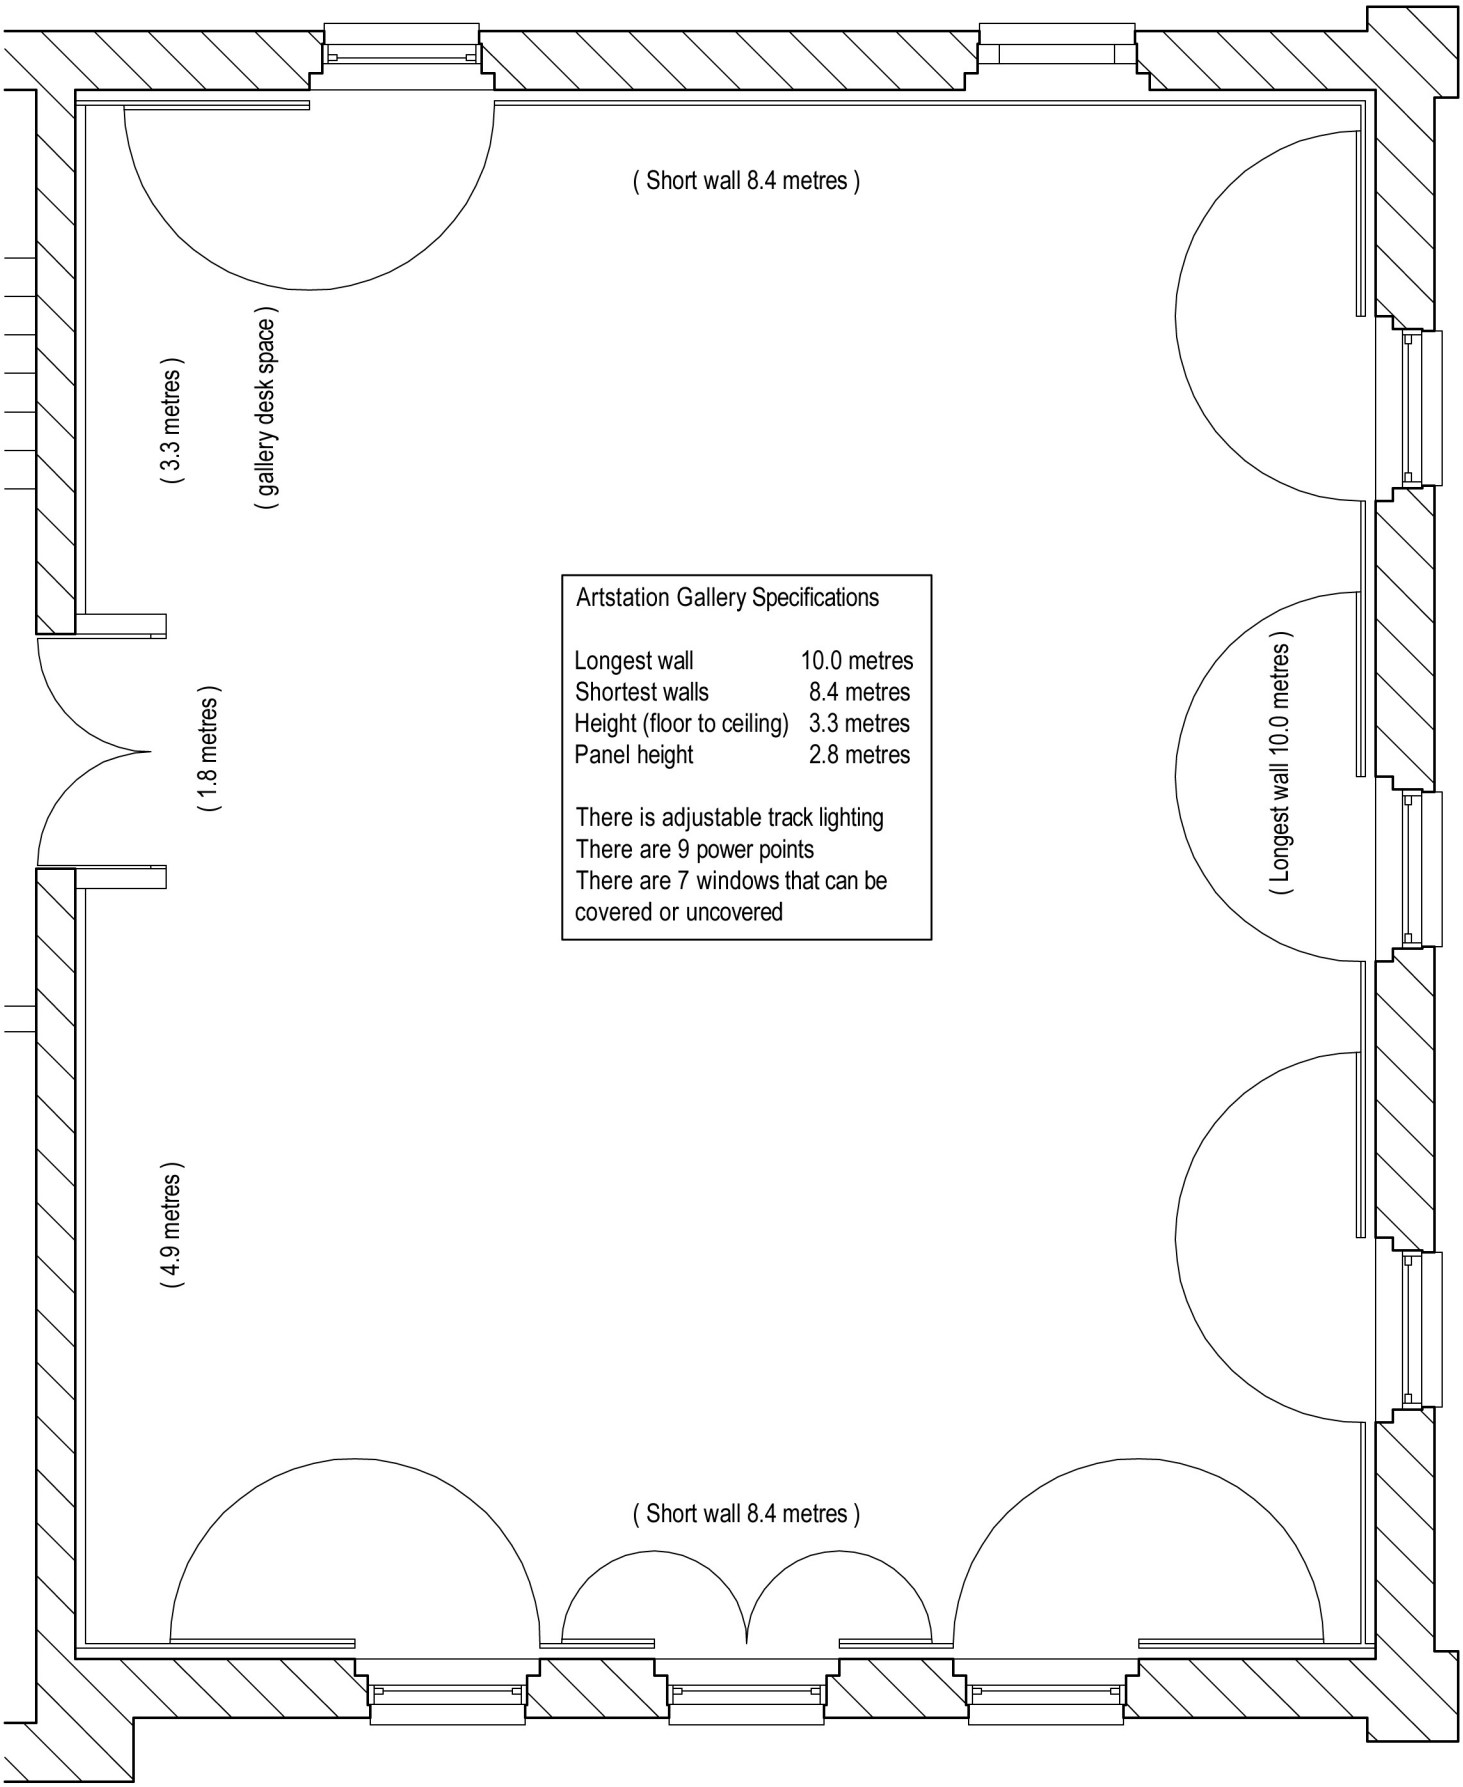

Artstation Gallery Specifications

Longest wall	10.0 metres
Shortest walls	8.4 metres
Height (floor to ceiling)	3.3 metres
Panel height	2.8 metres

There is adjustable track lighting
There are 9 power points
There are 7 windows that can be covered or uncovered

Scale 1:50 (A4)