Ardmore Airport

General Plan

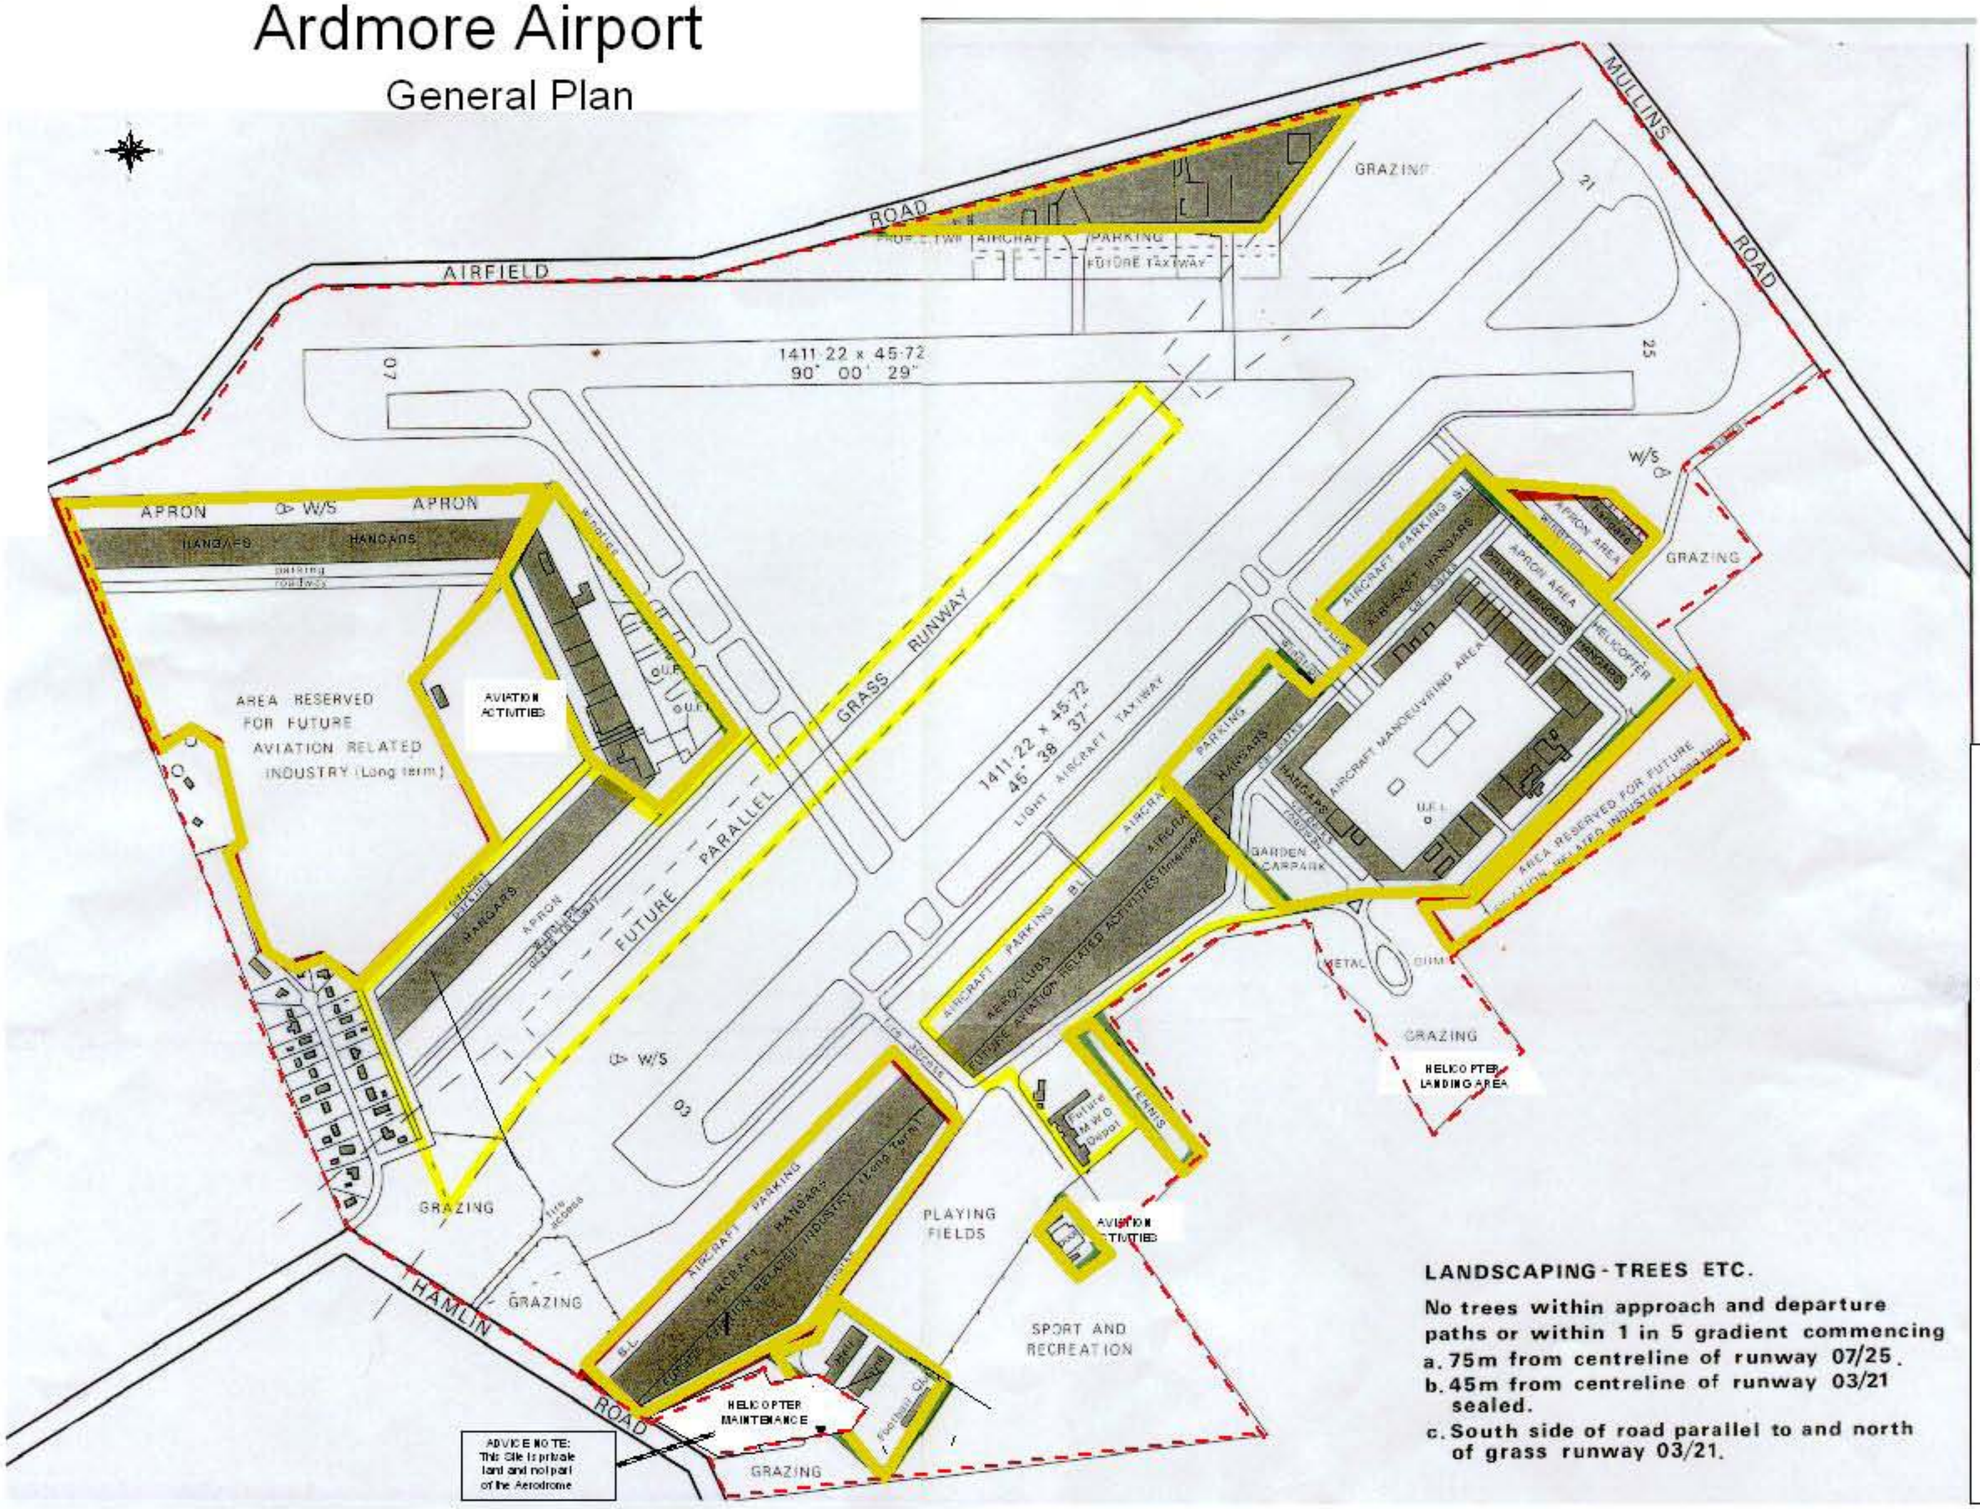

LANDSCAPING - TREES ETC.

No trees within approach and departure paths or within 1 in 5 gradient commencing

a. 75m from centreline of runway 07/25.

b. 45m from centreline of runway 03/21 sealed.

c. South side of road parallel to and north of grass runway 03/21.

Papakura District Council

OPERATIVE DISTRICT PLAN
SECTION THREE URBAN

Ardmore Airport General Plan

Operative Date 16th June 1999.

Ardmore Airport Boundary

STAGES OF DEVELOPMENT

Current

Building Areas

LANDSCAPING - TREES etc.

No trees within approach and departure paths or within 1 in 5 gradient commencing:

(a) 75m from centerline of runway 07/25.

(b) 45m from centerline of runway 03/21 sealed.

(c) South side of road parallel to and north of grass runway 03/21